DWG INDEX:
035088-XREF-ALP01

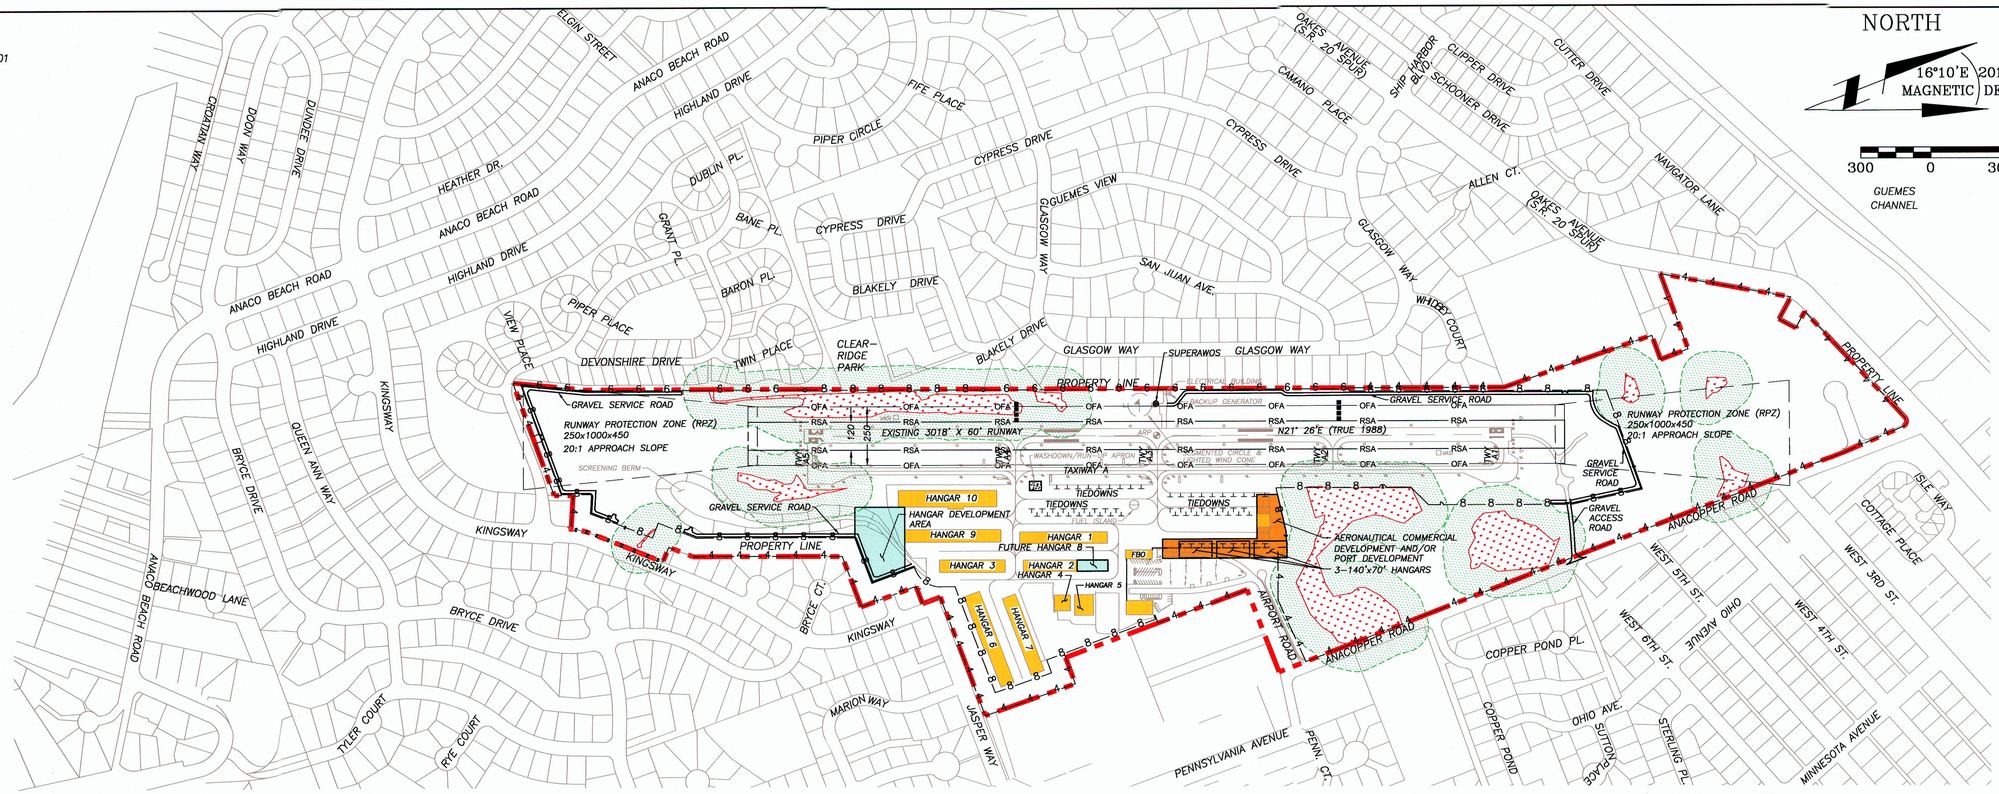

AIRPORT DATA TABLE

DESCRIPTION	EXISTING	FUTURE
AIRPORT & TERMINAL CODE	74S	74S
NPIAS ROLE	COMMERCIAL SERVICE	COMMERCIAL SERVICE
AIRPORT ELEVATION	242.37 FEET	242.37 FEET
ARP COORDINATES LAT.	48°29'57"	48°29'57"
LONG.	122°39'44"	122°39'44"
MEAN MAX. TEMPERATURE	72.6°F	72.6°F
TERMINAL NAVAIDS	PAPI-4, ROTATING BEACON	PAPI-4, ROTATING BEACON
TAXIWAY LIGHTING	MITL	MITL
MAGNETIC DECLINATION	21°26' E	21°26' E

WIND ROSE

WIND COVERAGE
12mph=89.3%
15mph=95.2%

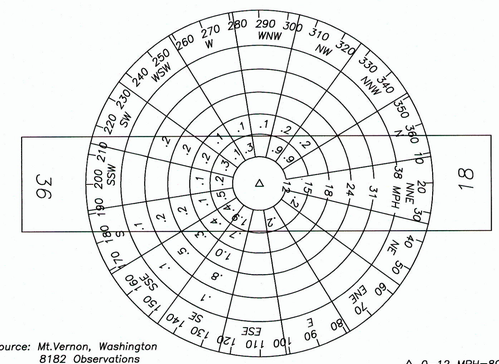

AIRPORT CAPACITY

DESCRIPTION	EXISTING	FUTURE
TIEDOWNS	62	52
HANGAR SPACES	68	85

RUNWAY DATA TABLE

DESCRIPTION	EXISTING		FUTURE	
% EFFECTIVE GRADIENT	0.273 PERCENT		0.273 PERCENT	
% WIND COVERAGE (12 MPH)	89.3 PERCENT		89.3 PERCENT	
PAVEMENT TYPE	ASPHALT		ASPHALT	
PAVEMENT STRENGTH	SW 12,500 LBS		SW 12,500 LBS	
RUNWAY LIGHTING	MIRL		MIRL	
RUNWAY LENGTH/WIDTH	3018'X60'		3018'X60'	
RUNWAY SAFETY AREA LENGTH WIDTH	3498'X120'		3498'X120'	
RUNWAY OFA LENGTH/WIDTH	3498'X250'		3498'X250'	
RUNWAY	18	36	18	36
RUNWAY TYPE	VISUAL	VISUAL	VISUAL	VISUAL
RUNWAY MARKINGS	BASIC	BASIC	BASIC	BASIC
PART 77 REQUIRED APPROACH	20:1	20:1	20:1	20:1
APPROACH AIDS/VISUAL AIDS	REIL, PAPI-4	REIL, PAPI-4	REIL, PAPI-4	REIL, PAPI-4
AIRPORT REFERENCE CODE (ARC)	A-I		A-I	
CRITICAL AIRCRAFT (ARC)	COMPOSITE		COMPOSITE	
WINGSPAN	37.8 FEET		37.8 FEET	
APP.SPEED	88 KNOTS		88 KNOTS	

LEGEND

DESCRIPTION	EXISTING	FUTURE
AIRPORT BOUNDARY		
PAVEMENT (ASPHALT)		
DEVELOPMENT AREA		
ON-AIRPORT BUILDING		
AERONAUTICAL COMMERCIAL DEVELOPMENT		
WETLAND AND BUFFER		
RUNWAY SAFETY AREA	RSA	
RUNWAY OBJECT FREE AREA	OFA	
GRAVEL ACCESS/SERVICE ROAD		
AVIGATION EASEMENT		
FENCING (HEIGHT INDICATED IN LINETYPE)	-8-8-8-8-8-	
AIRPORT REFERENCE POINT	ARP	
REIL		
RUNWAY EDGE LIGHT		
TAXIWAY EDGE LIGHT		
THRESHOLD LIGHTS		
PAPI		
SEGMENTED CIRCLE & LIGHTED WINDCONE		
SUPERAWOS		
LIGHTED SIGN		

APPROVAL BLOCK

SIGNATURE

Executive Director 1-5-2018
TITLE Port of Anacortes DATE

FEDERAL AVIATION ADMINISTRATION:

SIGNATURE

Acting Manager, Seattle ADO Jan 19, 2018
TITLE DATE

APPROVAL LETTER DATED Jan 19, 2018

DOWL

PORT OF ANACORTES
ANACORTES AIRPORT (74S)
AIRPORT LAYOUT PLAN

ANACORTES, WASHINGTON
SCALE: 1"=300'

PROJECT NO. 13754.01
DRAWING FILE NAME: 74S-AIRP-ALP01.DWG

DESIGNED BY: WAH CHECKED BY: DKM
DRAWN BY: WAH APPROVED BY:
LAST EDIT: 1/3/18 PLOT DATE: 1/3/18

DATE	BY	REV#	REVISION	CK'D/APPR.
03/12	DM		APP16	
01/18	WH		APP20-SERVICE RD., FENCE	

SHEET
ALP1

Office: SEATTLE | User: WHOLDEN | Time: 04/03/2017 13:14:23